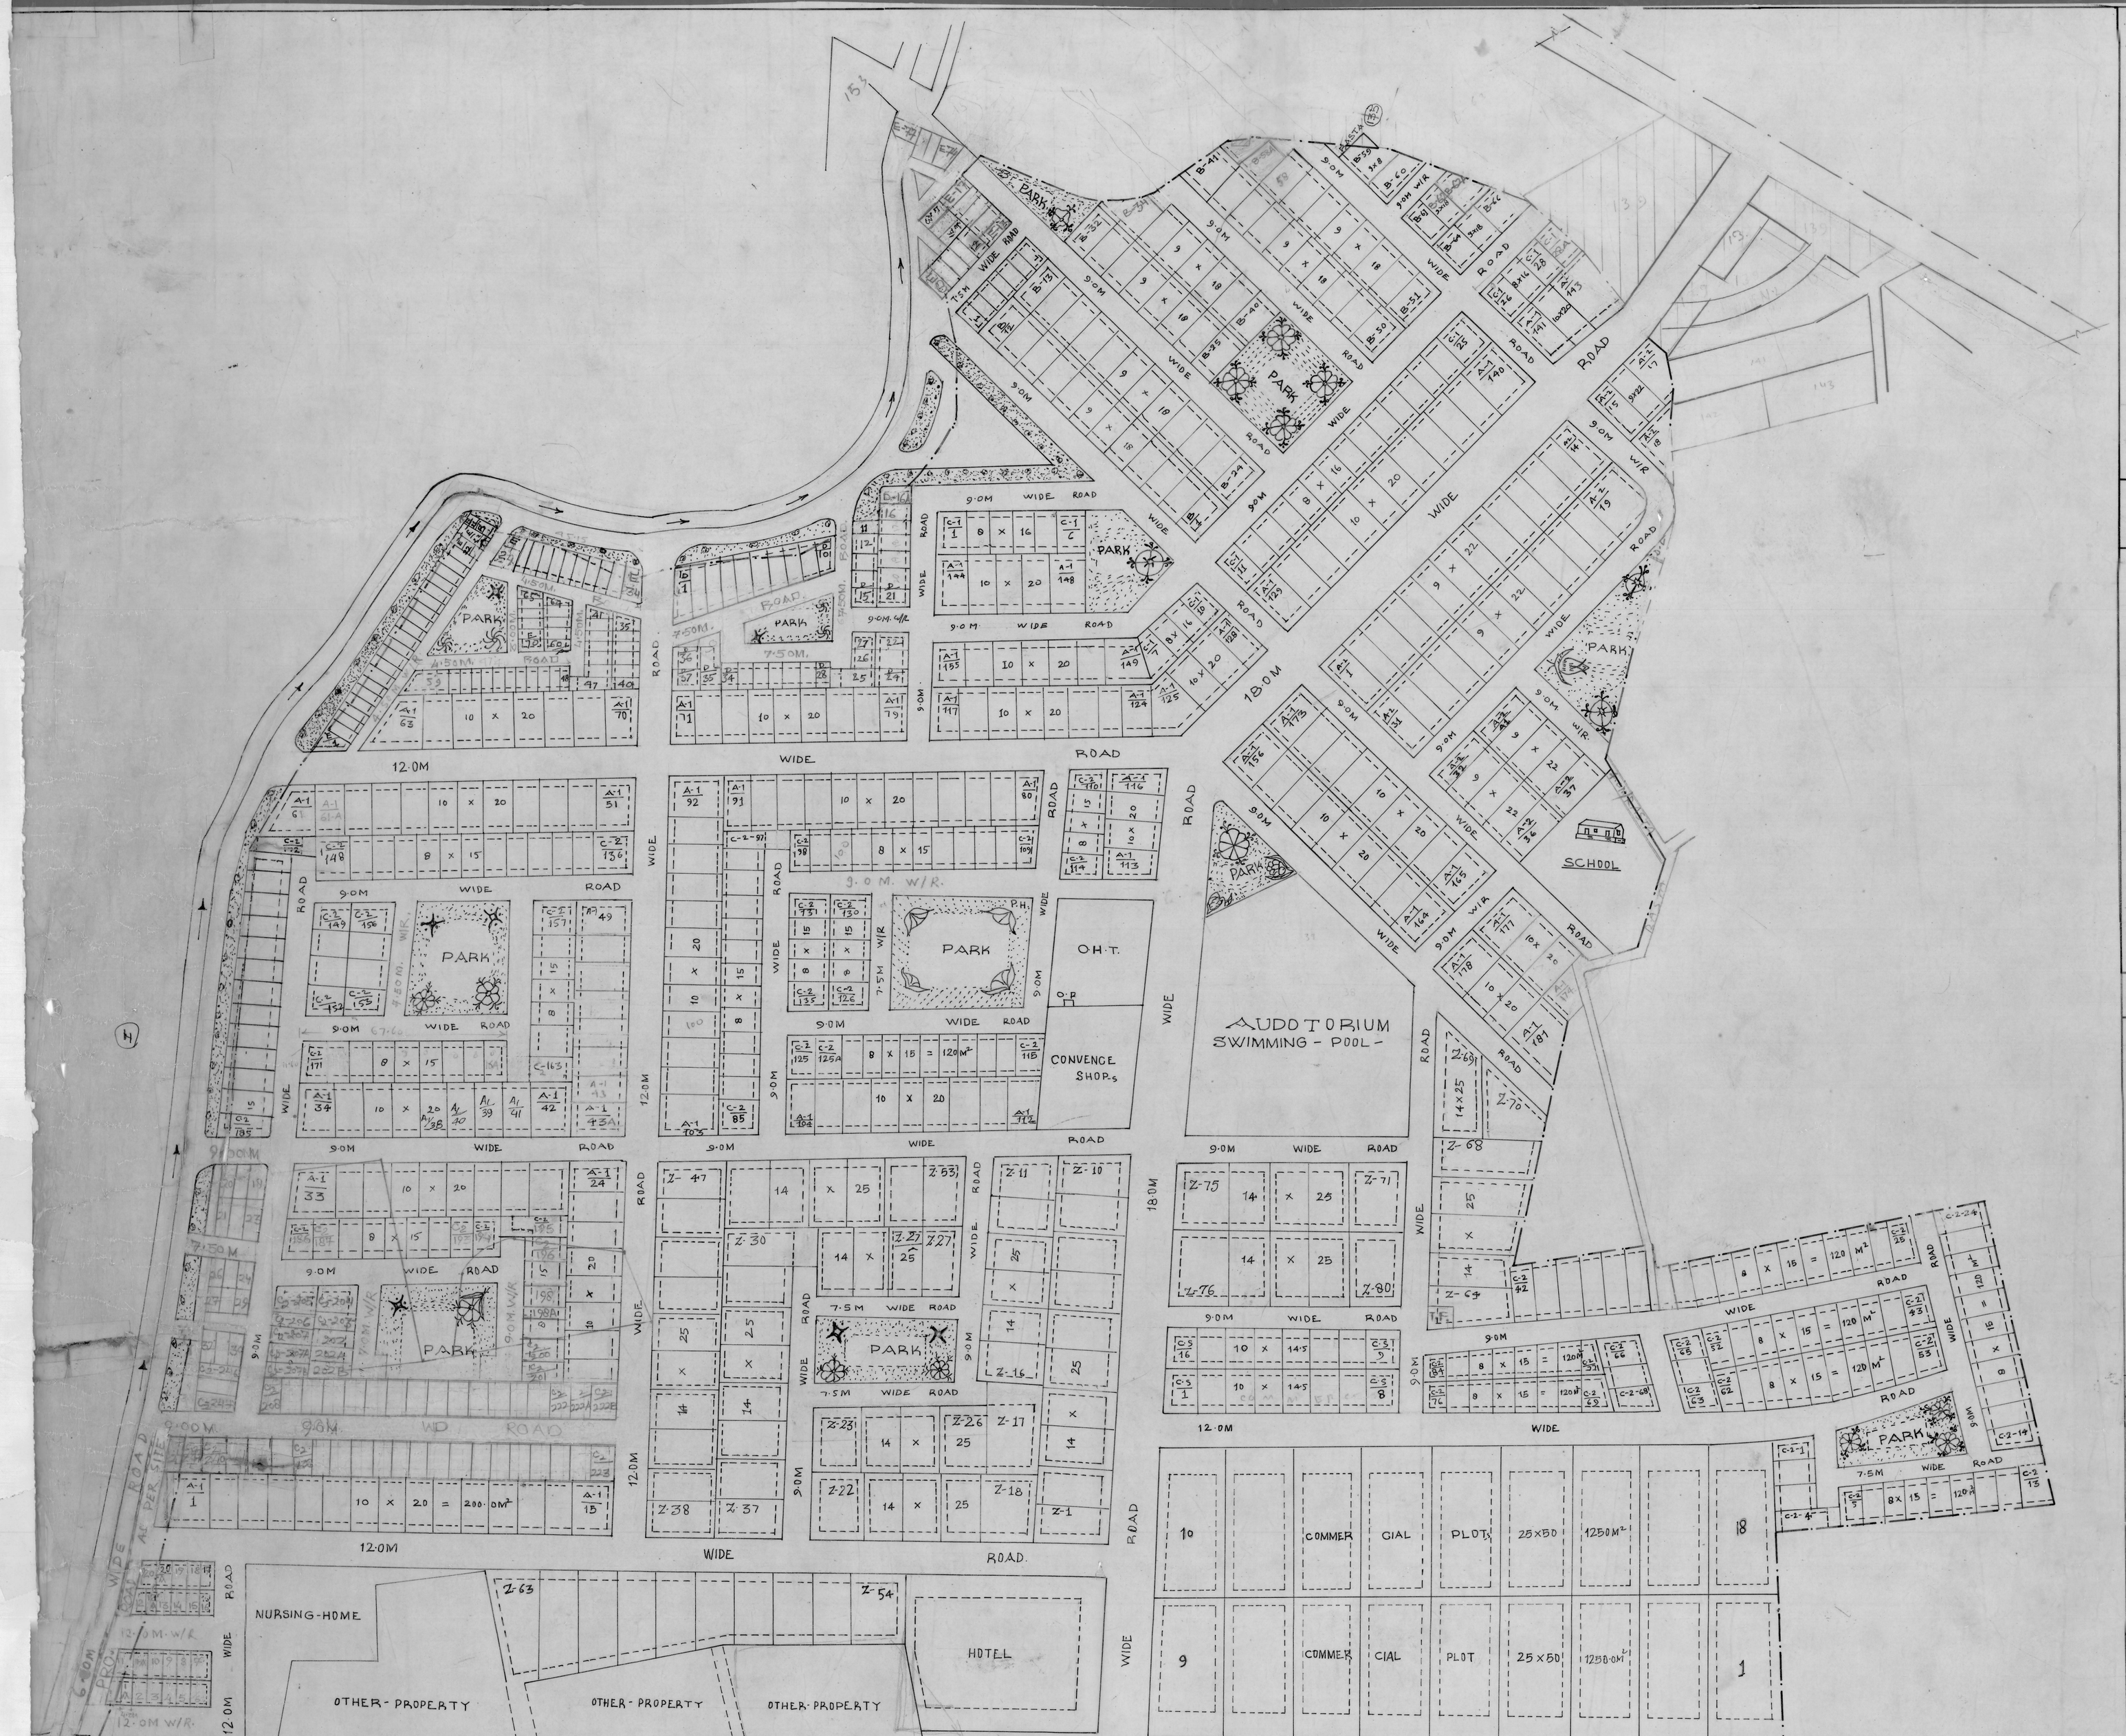

PROPOSED-&-REVISED-LAY-OUT-PLAN-OF-MANSROVER SCHEME-DELHI ROAD-MORADABAD-

A1-39 & A1-40 CHANGE IN V.C. ORDER DATED - 19.4.2005

AREA-SCHEDULE

		AREA IN SQM	ACRE	PERC
1	TOTAL AREA OF SCHEME.	266,687.48	[illegible]	[illegible]
2	AREA UNDER ROAD.	73692.50	18.2[illegible]	27.632
3	AREA UNDER PARK.	18709.63 M²	4.623	7.015
4	AREA UNDER O.H.T.&SIWREG	05417.00 M²	1.338	2.0[illegible]
5	AREA UNDER SCHOOL.	01664.00 M²	0.411	0.6[illegible]
6	AREA UNDER NURSING.H.	02200.85 M²	0.543	0.8[illegible]
7	AREA UNDER HOTEL	03767.50 M²	0.930	1.4[illegible]
8	AREA UNDER AUDOTORIUM	06014.00 M²	1.486	2.[illegible]
9	AREA UNDER CONVENSING. SHOPS	03102.00 M²	0.766	1.1[illegible]
10	AREA UNDER COMM. PLOT.s	26020.00 M²	6.429	9.756
11	AREA UNDER RESIDENCIAL.P.	12[illegible] M²	30.[illegible]	45.8[illegible]
12	AREA UNDER DISPUTED.P.	1880.00 M²	0.464	0.704
13	AREA UNDER BHADRAODEVRAS	19[illegible].00 M²	[illegible]	[illegible]

	TYPE	SIZE.s	AREA-IN-SQM	NO-P.	TOTAL AREA	SET-BACK F	R	S
1	Z	14 X 25	350.00M²	81	28000.0M²	3.0	3.0	1.80
2	A-1	10 X 20	200.00M²	180	36000.0M²	3.0	3.0	-
3	A-2	9 X 22	198.00M²	41	8118.0M²	3.0	3.0	-
4	B	9 X 18	162.00M²	66	10530.0M²	3.0	3.0	-
5	C-1	8 X 16	128.00M²	29	3712.0M²	3.0	3.0	-
6	C-2	8 X 15	120.00M²	254	28920.0M²	2.40	3.0	-
7	E	4 X 10	40.00M²	78	2800.0M²	1.0	-	-
8	D	6 X 10	60.00M²	37	2220.0M²	1.5	2.0	-
9	COMMER. [C-5]	10 X 145	145.00M²	16	2320.0M²	3.0	3.0	-
10	BHADRAO-DR. E-1	5 X 11.20	56.00M²	32	1960.0M²	1.5	2.0	-
11	COMMER.C.	25 X 50	1250.00M²	18	22500.0M²	9.0	3.0	3.0
12	COMMER.C.	5 X 10	50.00M²	24	1200.0M²	1.5	2.0	-
13				857	148280.00	-	-	-

		DISPUTED-PLOTS	AREA	TOTAL
1	A-1	18, 19, 20, 21, - (4)	800.00M²	
2	C-2	C2-241 MISSING NUMBER 193, 194, 195, 196, 197, 198, 199, 200, 201 - (9)	1080.00M²	
			TOTAL - 1880.00M²	

S.N.	NOT:-	MAP-REVISED-DATE	SCALE.
1	6-6-94	16-11-94	1CM = 10.0MT.
2	21-3-95	23-11-95	
3	24-7-96	05.09.2000	

NORTH